REAR ELEVATION

SCALE: 1/4" = 1'-0"

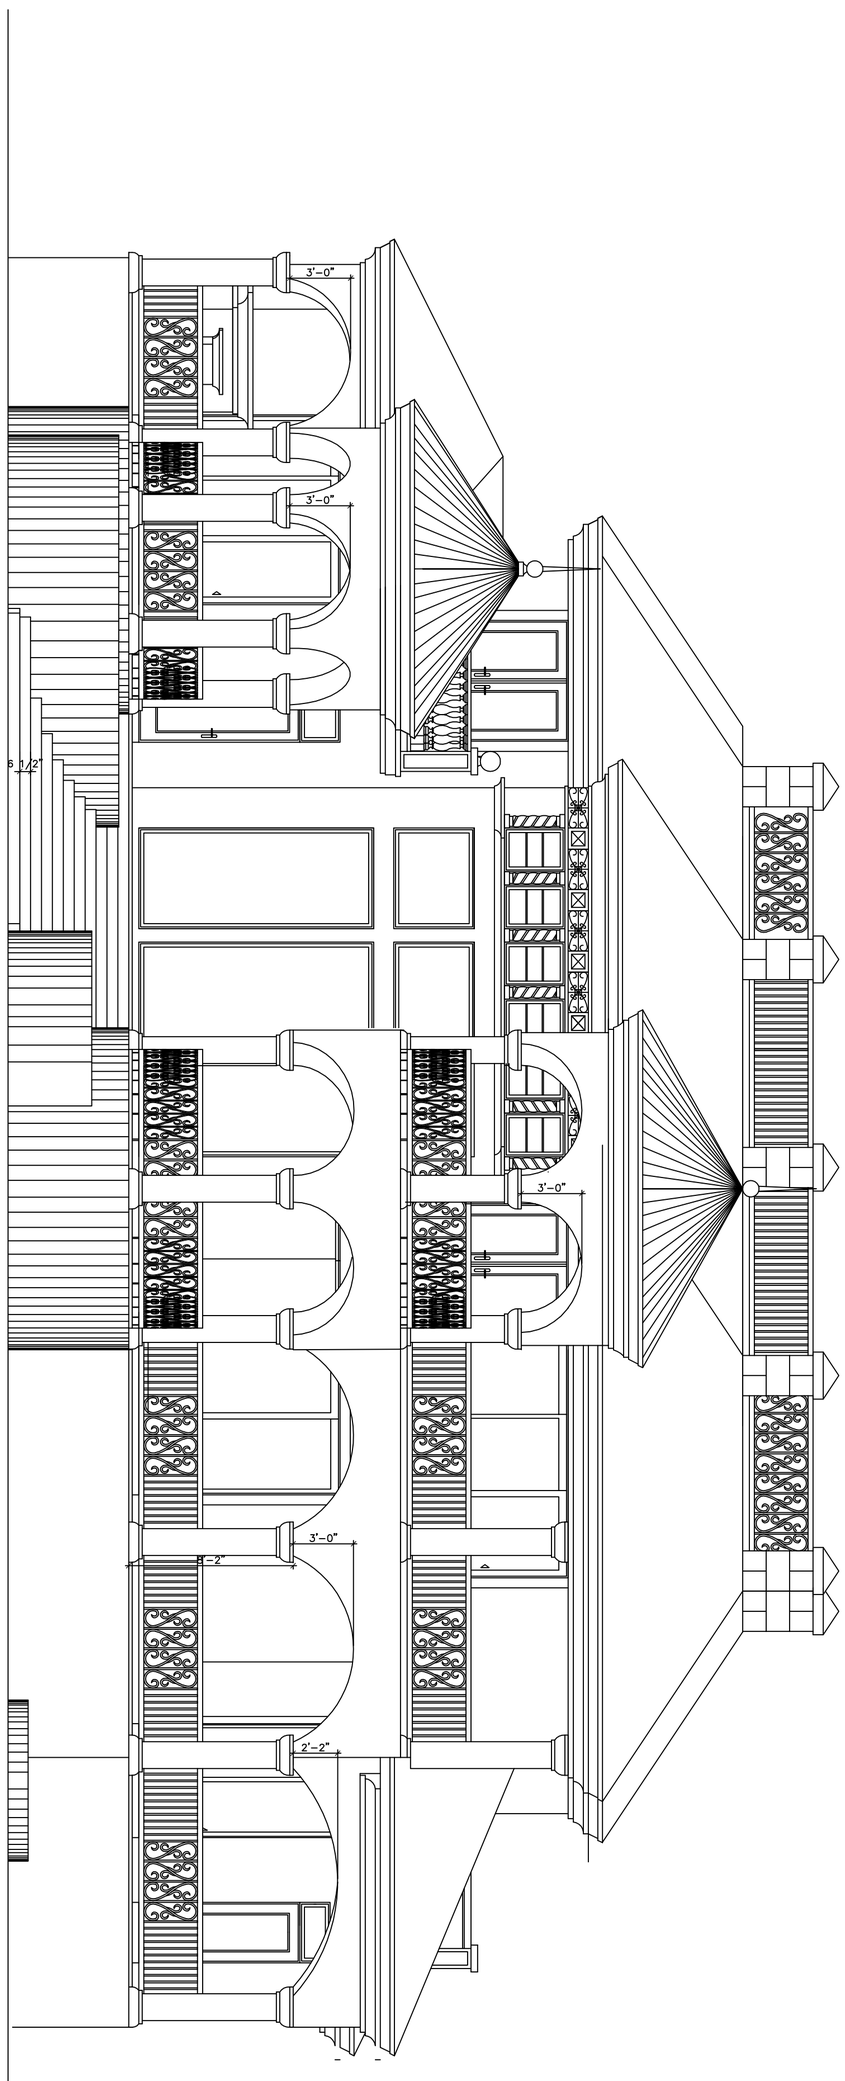

© COPYRIGHT BOYATT DESIGN. 2008

FRONT ELEVATION

SCALE: 1/4" = 1'-0"

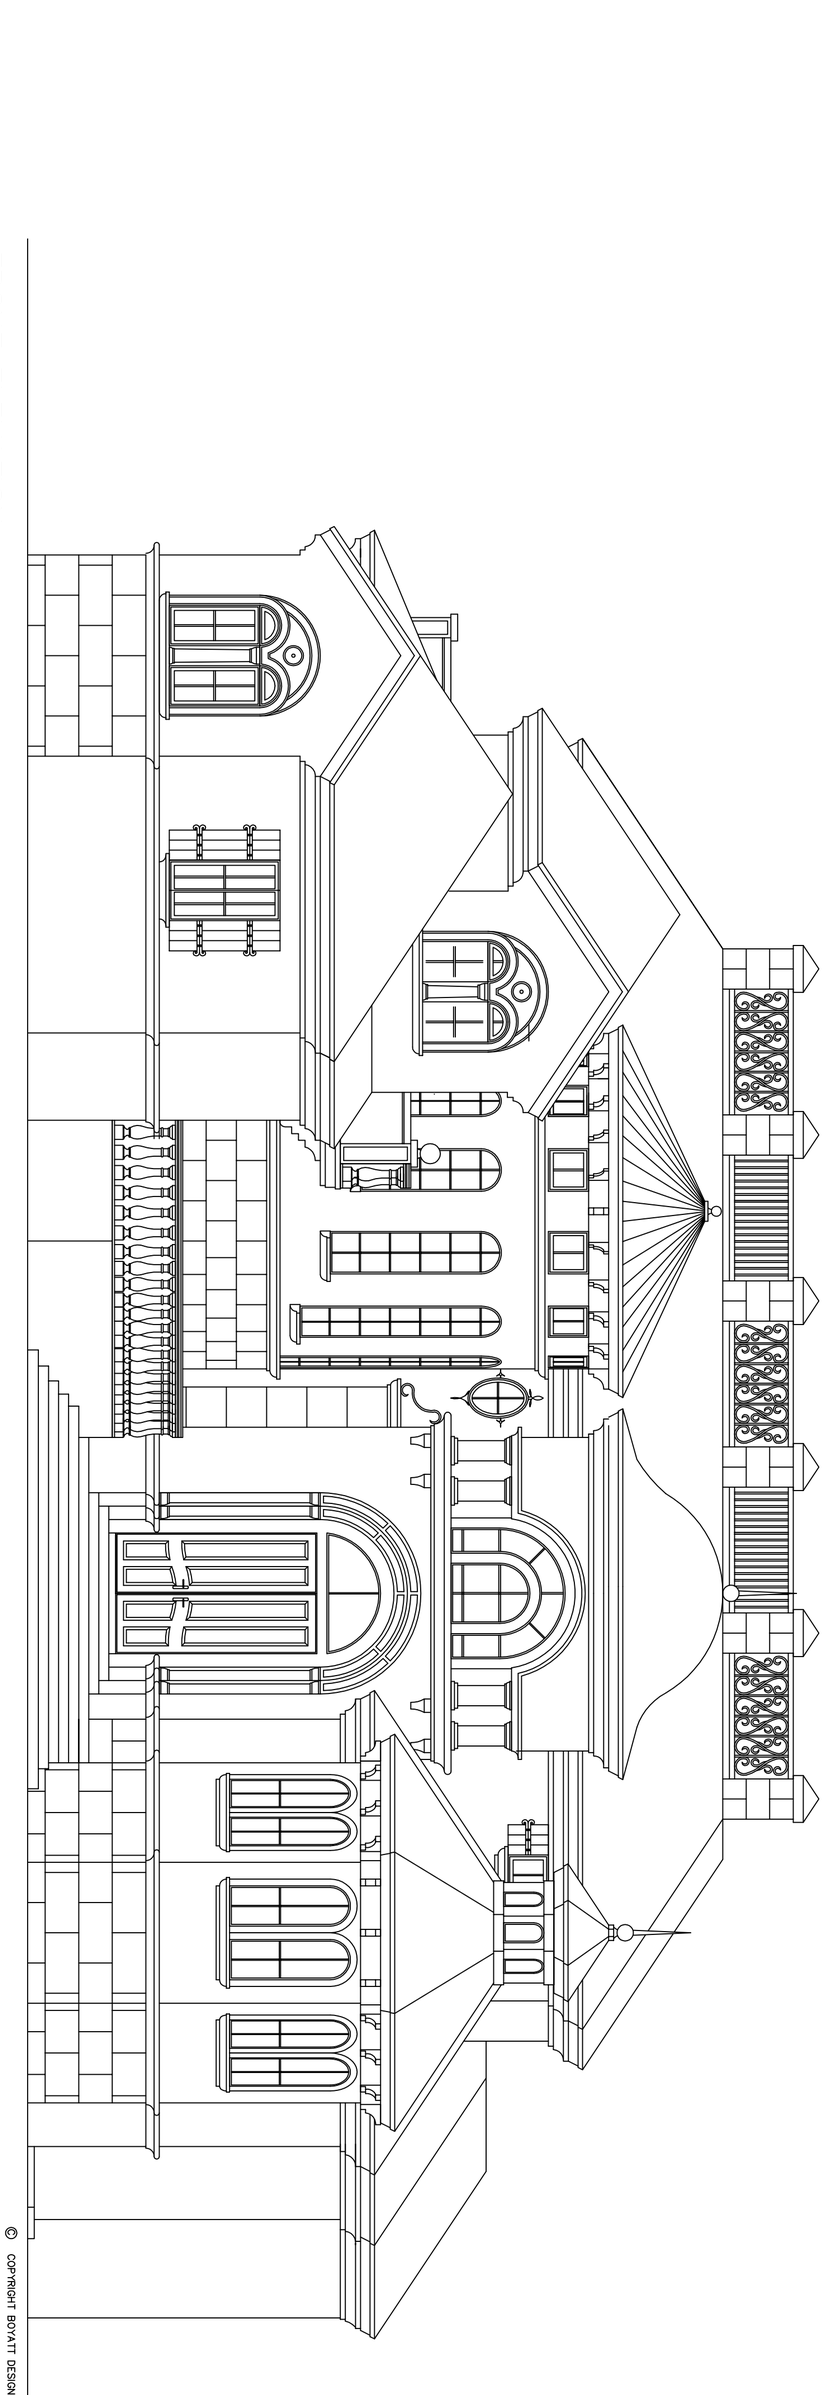

© COPYRIGHT BOYATT DESIGN. 2008

BOYATT PLANS
HEREBY RESERVES IT'S COMMON LAW COPYRIGHT AND OTHER PROPERTY RIGHT IN THESE PLANS. NO PLANS OR DESIGNS ON THESE PLANS SHALL BE USED, COPIED IN ANY FORM OR MANNER WHATSOEVER, NOR ARE THEY TO BE ASSIGNED TO ANY THIRD PARTY, WITHOUT FIRST OBTAINING THE EXPRESSED WRITTEN CONSENT OF THE B.P.. WRITTEN DIMENSIONS ON THESE DRAWINGS SHALL HAVE PRECEDENCE OVER SCALED MEASUREMENTS. CONTRACTOR SHALL VERIFY AND BE RESPONSIBLE FOR ALL DIMENSIONS AND CONDITIONS OF THE JOB AND THE B.P. MUST BE NOTIFIED IN WRITING OF ANY VARIATION FROM THE DIMENSIONS AND CONDITIONS SHOWN BY THESE SPECIFICATIONS AND ACCOMPANYING DRAWINGS. ALL CONSTRUCTION SHALL BE IN ACCORDANCE WITH STATE AND LOCAL CODES.

THE OWNER OR CONTRACTOR SHALL BE TOTALLY RESPONSIBLE FOR THE CONSTRUCTION PHASE OF THIS PROJECT. THEY SHALL FOLLOW ALL LOCAL BUILDING CODES AND ORDINANCES THEY SHALL ALSO NOTIFY THE ARCHITECT IN WRITING FOR ANY ERRORS, OMISSIONS OR DISCREPANCIES IN THE CODES AND ORDINANCES IN THE CONSTRUCTION DOCUMENTS PRIOR TO COMMENCEMENT OF CONSTRUCTION.

THE ARCHITECT RECORD: HAS NOT BEEN RETAINED AND IS NOT RESPONSIBLE FOR THE COORDINATION OF THE TRADE OR THEIR CONSTRUCTION METHODS. OCCUPATIONAL SAFETY (OSHA) OR LIEN/LABOR LAW REQUIREMENTS AND ALL SUCH MATTERS SHALL BE THE ABSOLUTE RESPONSIBILITY OF THE GENERAL CONTRACTOR OR THEIR DESIGNEE.

BGH

PLANS DESIGNED BY B-DESIGN CORP.

BOYATTPLANS.com
3387 East 1st Street
Suite C
Blue Ridge, Georgia 30513
Ph. 1-866-209-0247
www.boyattplans.com

PLAN NAME:

PORT ROYALE

PLAN NUMBER:

BGH-1114-2-4

DATE: 2007

PROJECT #BGH-1114-2-5

DRAWN BY: BGH

CHECKED BY:

REVISIONS:

SHEET #:

A-09